DocuSign Envelope ID: 71A3778C-F231-4A34-897E-91B1A5904047

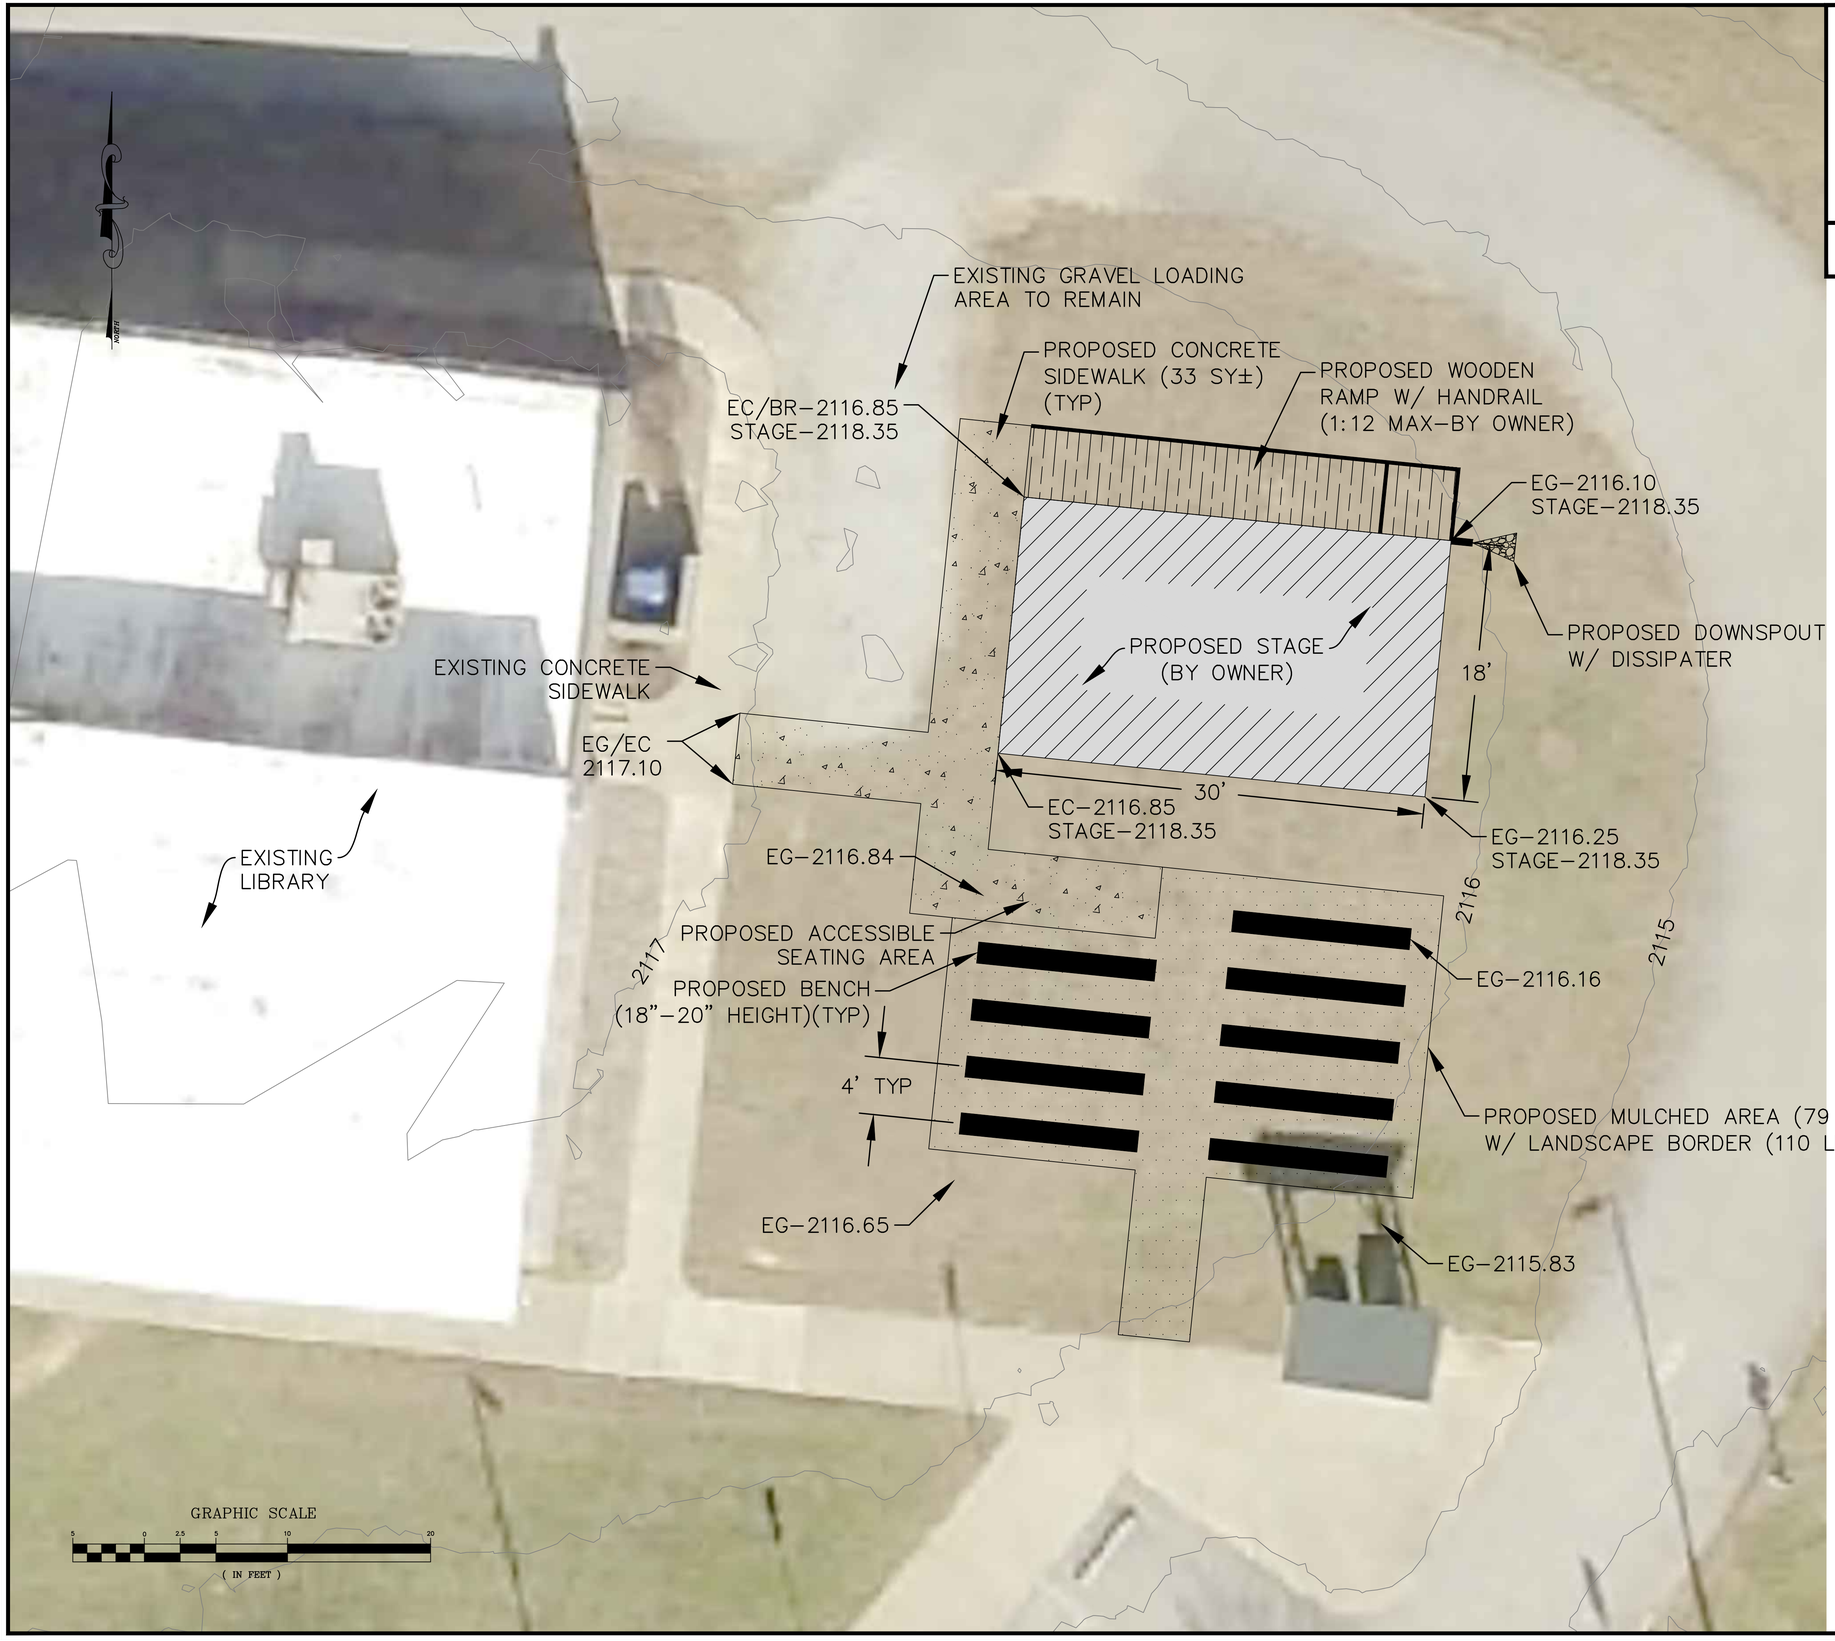

JOINTS:
CONTROL JOINTS –5' O.C.
1/2" EXP. JOINTS – 20' O.C.
FILLED W/PREMOULDED JOINT MATERIAL

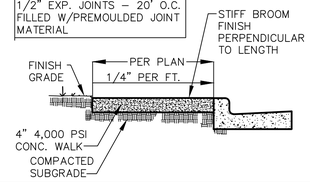

SIDEWALK
NON–REINFORCED
NOT TO SCALE

1–5–23

WGLA Engineering

WGLA ENGINEERING, PLLC
724 5th AVENUE WEST
HENDERSONVILLE, NC 28739
(828) 687-7177
WGLA.COM
NC LICENSE P-1342

ETOWAH LIBRARY

ETOWAH
HENDERSON COUNTY
NORTH CAROLINA

DocuSigned by:
Jared DeRidder
NORTH CAROLINA PROFESSIONAL SEAL 041349 ENGINEER JARED L. DERIDDER

11/1/2023

REVISIONS	
DATE	DESCRIPTION

811 Know what's below. Call before you dig.

PROJECT NUMBER: 23139
DATE: 11-1-2023

SITE PLAN

C-200

SCALE: 1"=5'